TEXAS DEPARTMENT OF TRANSPORTATION

DALLAS DISTRICT
WILLIAM L. HALE, P.E., DISTRICT ENGINEER
SH 183 REEVALUATION DESIGN SCHEMATIC

SH 183 FROM WEST OF SH 161 TO IH 35E
DALLAS COUNTY

CSJ: 0094-03-065 FROM 1.2 MILES EAST OF SH 360 TO 0.66 MILE WEST OF LOOP 12, PROJECT LENGTH 6.69 MILES

CSJ: 0094-07-015 FROM 1.0 MILES EAST OF LOOP 12 TO WEST END OF ELM FORK TRINITY BRIDGE, PROJECT LENGTH 0.3 MILE

CSJ: 0094-07-020 FROM WEST END OF ELM FORK TRINITY BRIDGE TO IH 35E, PROJECT LENGTH 1.1 MILES

DESIGN SPEED

FREEWAY = 70 mph
RAMPS = 50 mph
RAMP ER#16R = 40 MPH
DIRECT CONNECTORS = 50 mph
SH 161 DIRECT CONNECTORS (DCW139, DCW146, DCE149, DCE177, DCN733) = 35 MPH
FRONTAGE ROADS = 40 mph
CROSS STREETS = 40 mph
MANAGED LANES - HOV = 70 mph

AVERAGE DAILY TRAFFIC 2000 (2029)

SH 356 TO LOOP 12 174,100 (278,600)
LOOP 12 TO SH 360 216,900 (347,300)
ROADWAY: URBAN FREEWAY

BEGIN PROJECT SH 183 @ STA. 91+00 CSJ NO. 0094-03-065

BEGIN PROJECT SH 183 @ STA. 531+25 CSJ NO. 0094-07-015

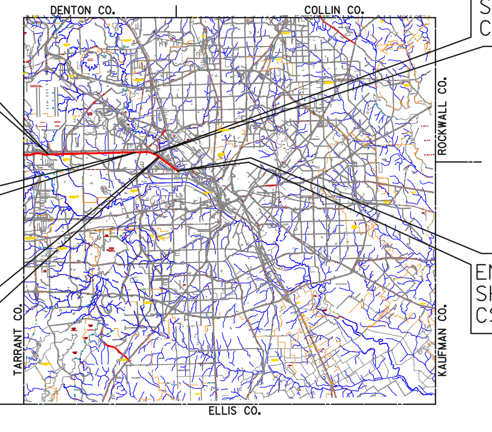

END PROJECT SH 183 @ STA. 443+33 CSJ NO. 0094-03-065

END PROJECT SH 183 @ STA. 607+03 CSJ NO. 0094-07-020

END PROJECT CSJ NO. 0094-07-015 AND BEGIN PROJECT CSJ NO. 0094-07-020 SH183 @ STA. 549+50

DRAFT SUBMITTAL
NOT INTENDED FOR CONSTRUCTION, BIDDING, OR PERMIT PURPOSES.

DATE APPROVED

DATE SUBMITTED: AUGUST 15, 2006

DATE REVISED: MARCH 15, 2012

ROLL 4 OF 5

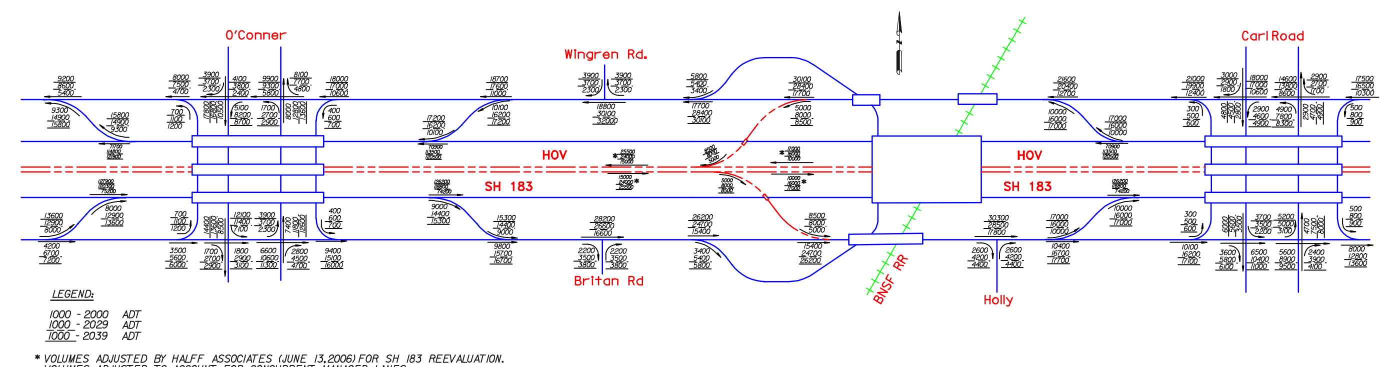

* VOLUMES ADJUSTED BY HALFF ASSOCIATES (JUNE 13, 2006) FOR SH 183 REEVALUATION. VOLUMES ADJUSTED TO ACCOUNT FOR CONCURRENT MANAGED LANES.

ORIGINAL SOURCE: TxDOT TP&P APPROVED TRAFFIC (DECEMBER 5, 2003). 2003 APPROVED VOLUMES BASED ON REVERSIBLE MANAGED LANES.

TRAFFIC VOLUME DIAGRAM

N.T.S.

LEGEND

EXISTING R.O.W.
APPROVED 2004 SCHEMATIC – PROPOSED R.O.W.
REEVALUATION PROPOSED R.O.W. (ADDITIONAL)
DIRECTION OF TRAFFIC
EXISTING PROPERTY LINE
100 FLOODPLAIN LIMITS
EXISTING CONTOURS
PROPOSED STORM SEWER
EXISTING STORM SEWER
EXISTING STORM SEWER CENTERLINE
EXISTING SANITARY SEWER
EXISTING WATER LINE
EXISTING PIPELINE
EXISTING FIBER OPTIC /CABLE TV
EXISTING FIBER OPTIC /TELEPHONE TRUNK
EXISTING FIBER OPTIC
EXISTING TU ELECTRIC TRANSMISSION
EXISTING POWER POLE
PAVEMENT EDGE
PAVEMENT TO BE REMOVED
PROPOSED SH 183 CENTERLINE
DRAINAGE DIRECTION
PROPOSED RETAINING WALL
PROPOSED NOISE WALL
CONTROL OF ACCESS LINE
PROPOSED MANAGED LANES – HOV
PROPOSED BRIDGE
PROPOSED SH 183 MAINLANES
PROPOSED RAMP /DIRECT CONNECT
PROPOSED FRONTAGE /COLLECTOR ROAD
PROPOSED CROSS & LOCAL STREET
EXISTING BRIDGE
EXISTING SH 183 MAINLANES
EXISTING RAMP /DIRECT CONNECT
EXISTING FRONTAGE /COLLECTOR ROAD
EXISTING CROSS & LOCAL STREET
APPROVED 2004 SCHEMATIC – POTENTIAL DISPLACEMENTS
REEVALUATION POTENTIAL DISPLACEMENTS (ADDITIONAL)

NOTES

1.) EXISTING FEATURES WERE NOT FIELD SURVEYED. SCHEMATIC LAYOUTS ARE BASED ON AERIAL SURVEY AND RECORD PLANS ONLY.

2.) THE FLOODPLAIN BOUNDARY LIMITS WERE OBTAINED FROM FIRM COMMUNITY-PANEL NUMBERS:
48113C0285 J
48113C0305 J
48113C0310 J
48113C0330 J
48113C0340 J
ALL MAPS REVISED AUGUST 23, 2001.

3.) DIMENSIONS ARE TO FACE OF CURB OR EDGE OF UNCURBED PAVEMENT UNLESS NOTED OTHER WISE.

4.) ALL MANAGED LANE SIGNS WILL BE UPDATED DURING THE DESIGN STAGE AS PER FUTURE MANAGED LANE SIGNAGE RECOMMENDATIONS.

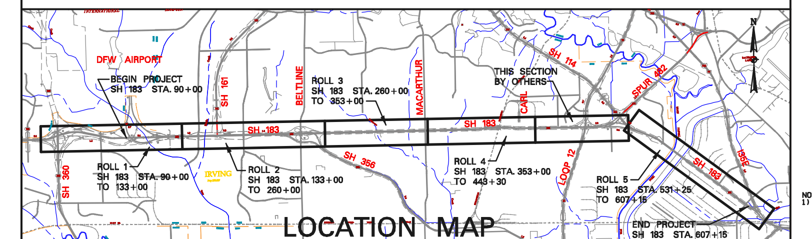

LOCATION MAP

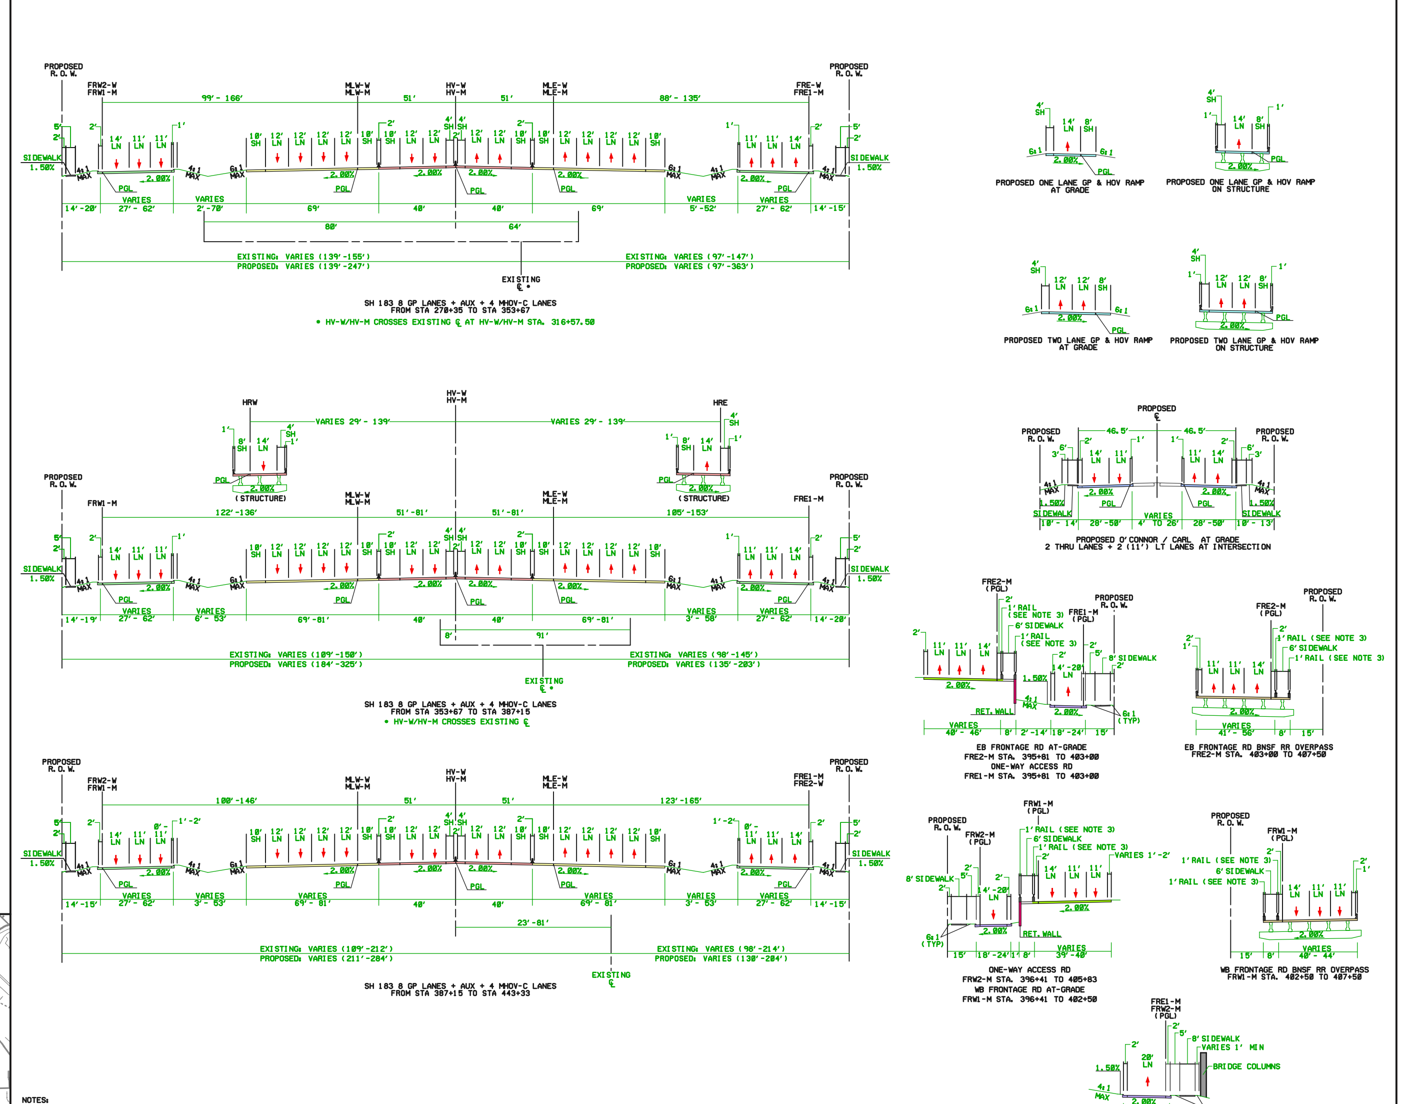

TYPICAL SECTIONS

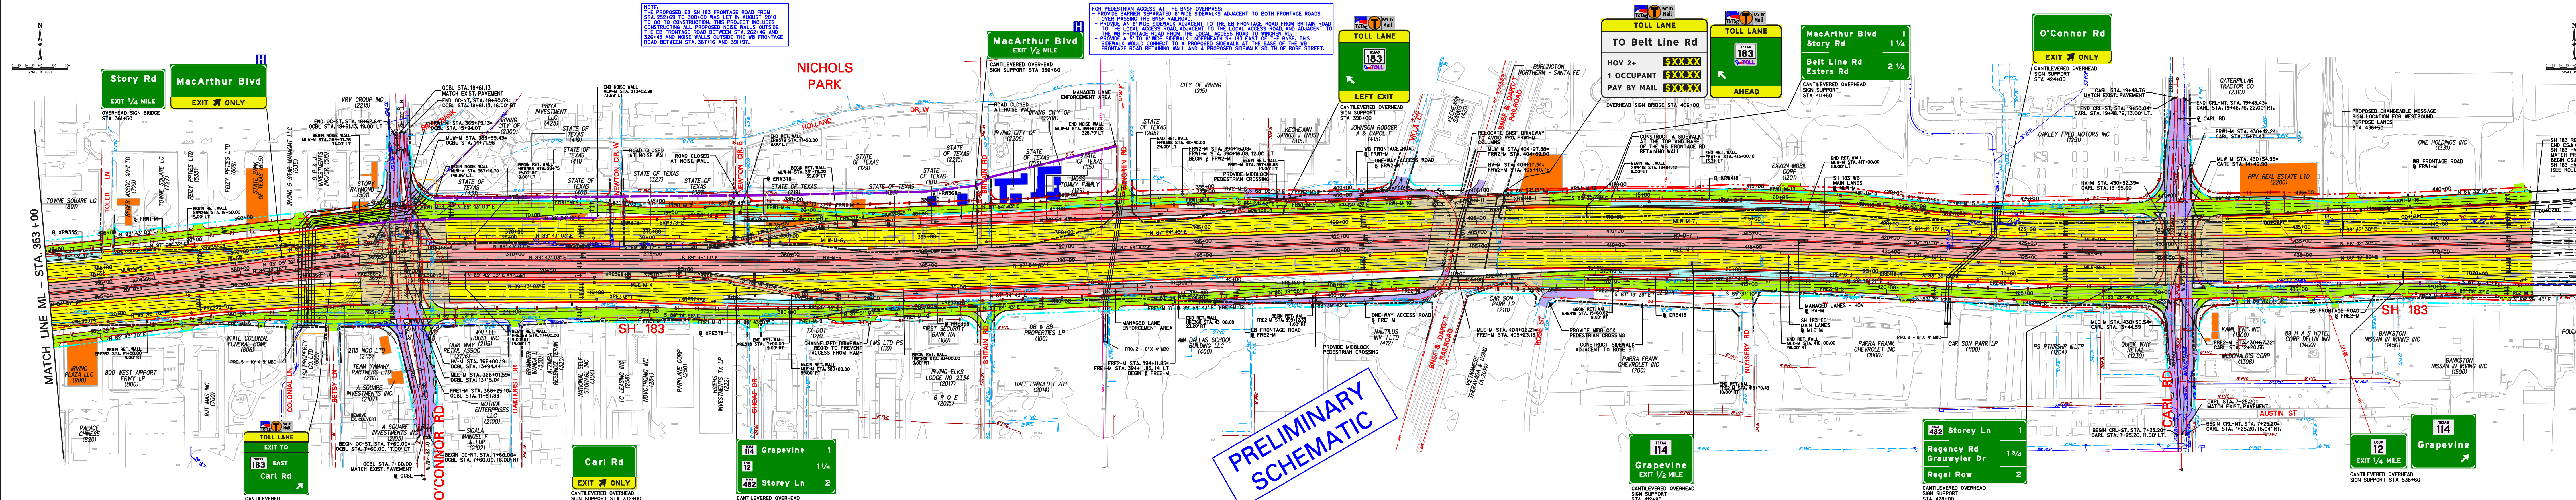

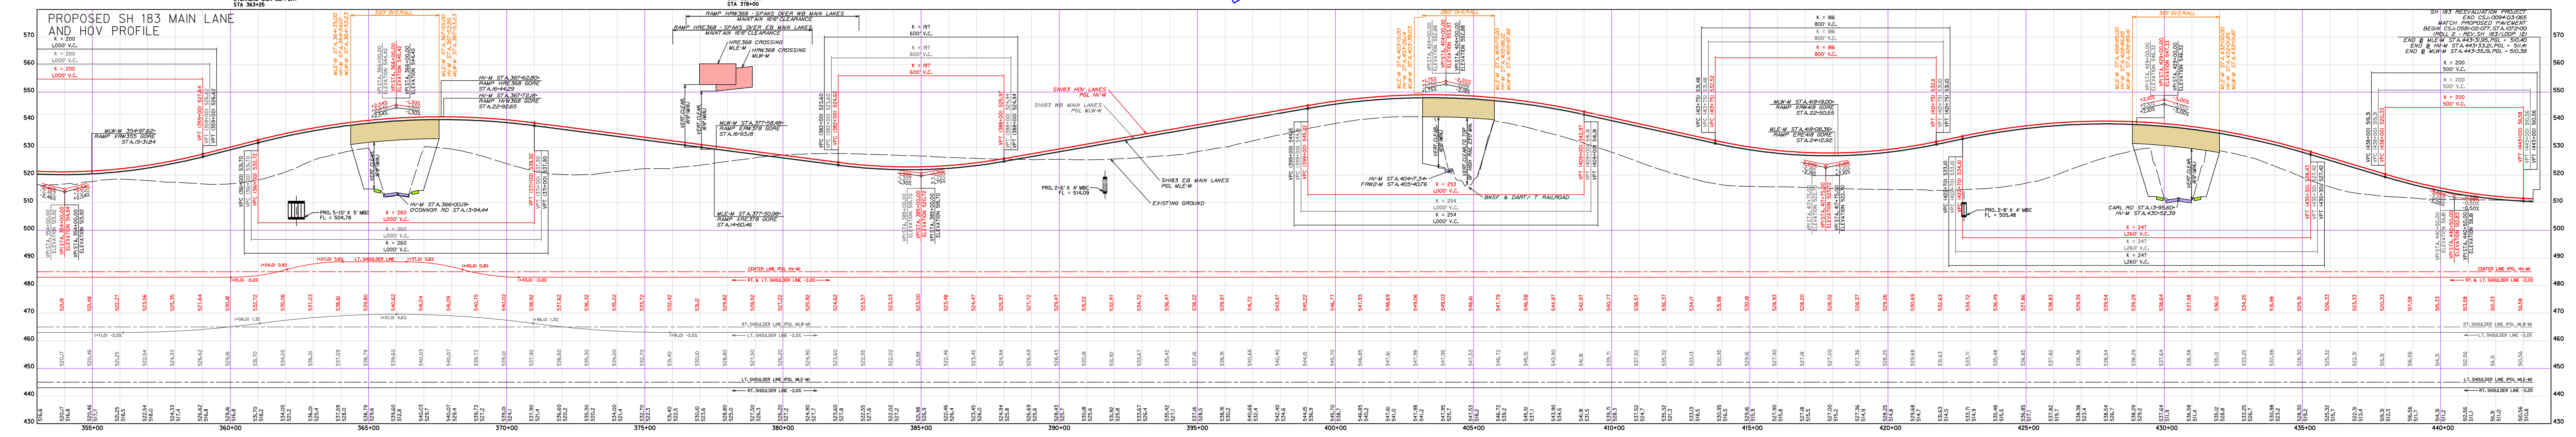

CURVE DATA

TEXAS DEPARTMENT OF TRANSPORTATION

DALLAS DISTRICT
WILLIAM L. HALE, P.E., DISTRICT ENGINEER
SH 183 REEVALUATION DESIGN SCHEMATIC

SH 183 FROM WEST OF SH 161 TO IH 35E
DALLAS COUNTY

CSJ: 0094-03-065 FROM 1.2 MILES EAST OF SH 360 TO 0.66 MILE WEST OF LOOP 12, PROJECT LENGTH 6.69 MILES

CSJ: 0094-07-015 FROM 1.0 MILES EAST OF LOOP 12 TO WEST END OF ELM FORK TRINITY BRIDGE, PROJECT LENGTH 0.3 MILE

CSJ: 0094-07-020 FROM WEST END OF ELM FORK TRINITY BRIDGE TO IH 35E, PROJECT LENGTH 1.1 MILES

DESIGN SPEED

FREEWAY = 70 mph
RAMPS = 50 mph
RAMP ER#16R = 40 MPH
DIRECT CONNECTORS = 50 mph
SH 161 DIRECT CONNECTORS (DCW139, DCW146, DCE149, DCE177, DCN733) = 35 MPH
FRONTAGE ROADS = 40 mph
CROSS STREETS = 40 mph
MANAGED LANES - HOV = 70 mph

AVERAGE DAILY TRAFFIC 2000 (2029)

SH 356 TO LOOP 12 174,100 (278,600)
LOOP 12 TO SH 360 216,900 (347,300)
ROADWAY: URBAN FREEWAY

BEGIN PROJECT SH 183 @ STA. 91+00 CSJ NO. 0094-03-065

BEGIN PROJECT SH 183 @ STA. 531+25 CSJ NO. 0094-07-015

END PROJECT SH 183 @ STA. 443+33 CSJ NO. 0094-03-065

END PROJECT SH 183 @ STA. 607+03 CSJ NO. 0094-07-020

END PROJECT CSJ NO. 0094-07-015 AND BEGIN PROJECT CSJ NO. 0094-07-020 SH183 @ STA. 549+50

DRAFT SUBMITTAL
NOT INTENDED FOR CONSTRUCTION, BIDDING, OR PERMIT PURPOSES.

DATE APPROVED

DATE SUBMITTED: AUGUST 15, 2006

DATE REVISED: MARCH 15, 2012

ROLL 4 OF 5

© 2012 BY TEXAS DEPARTMENT OF TRANSPORTATION ALL RIGHTS RESERVED.